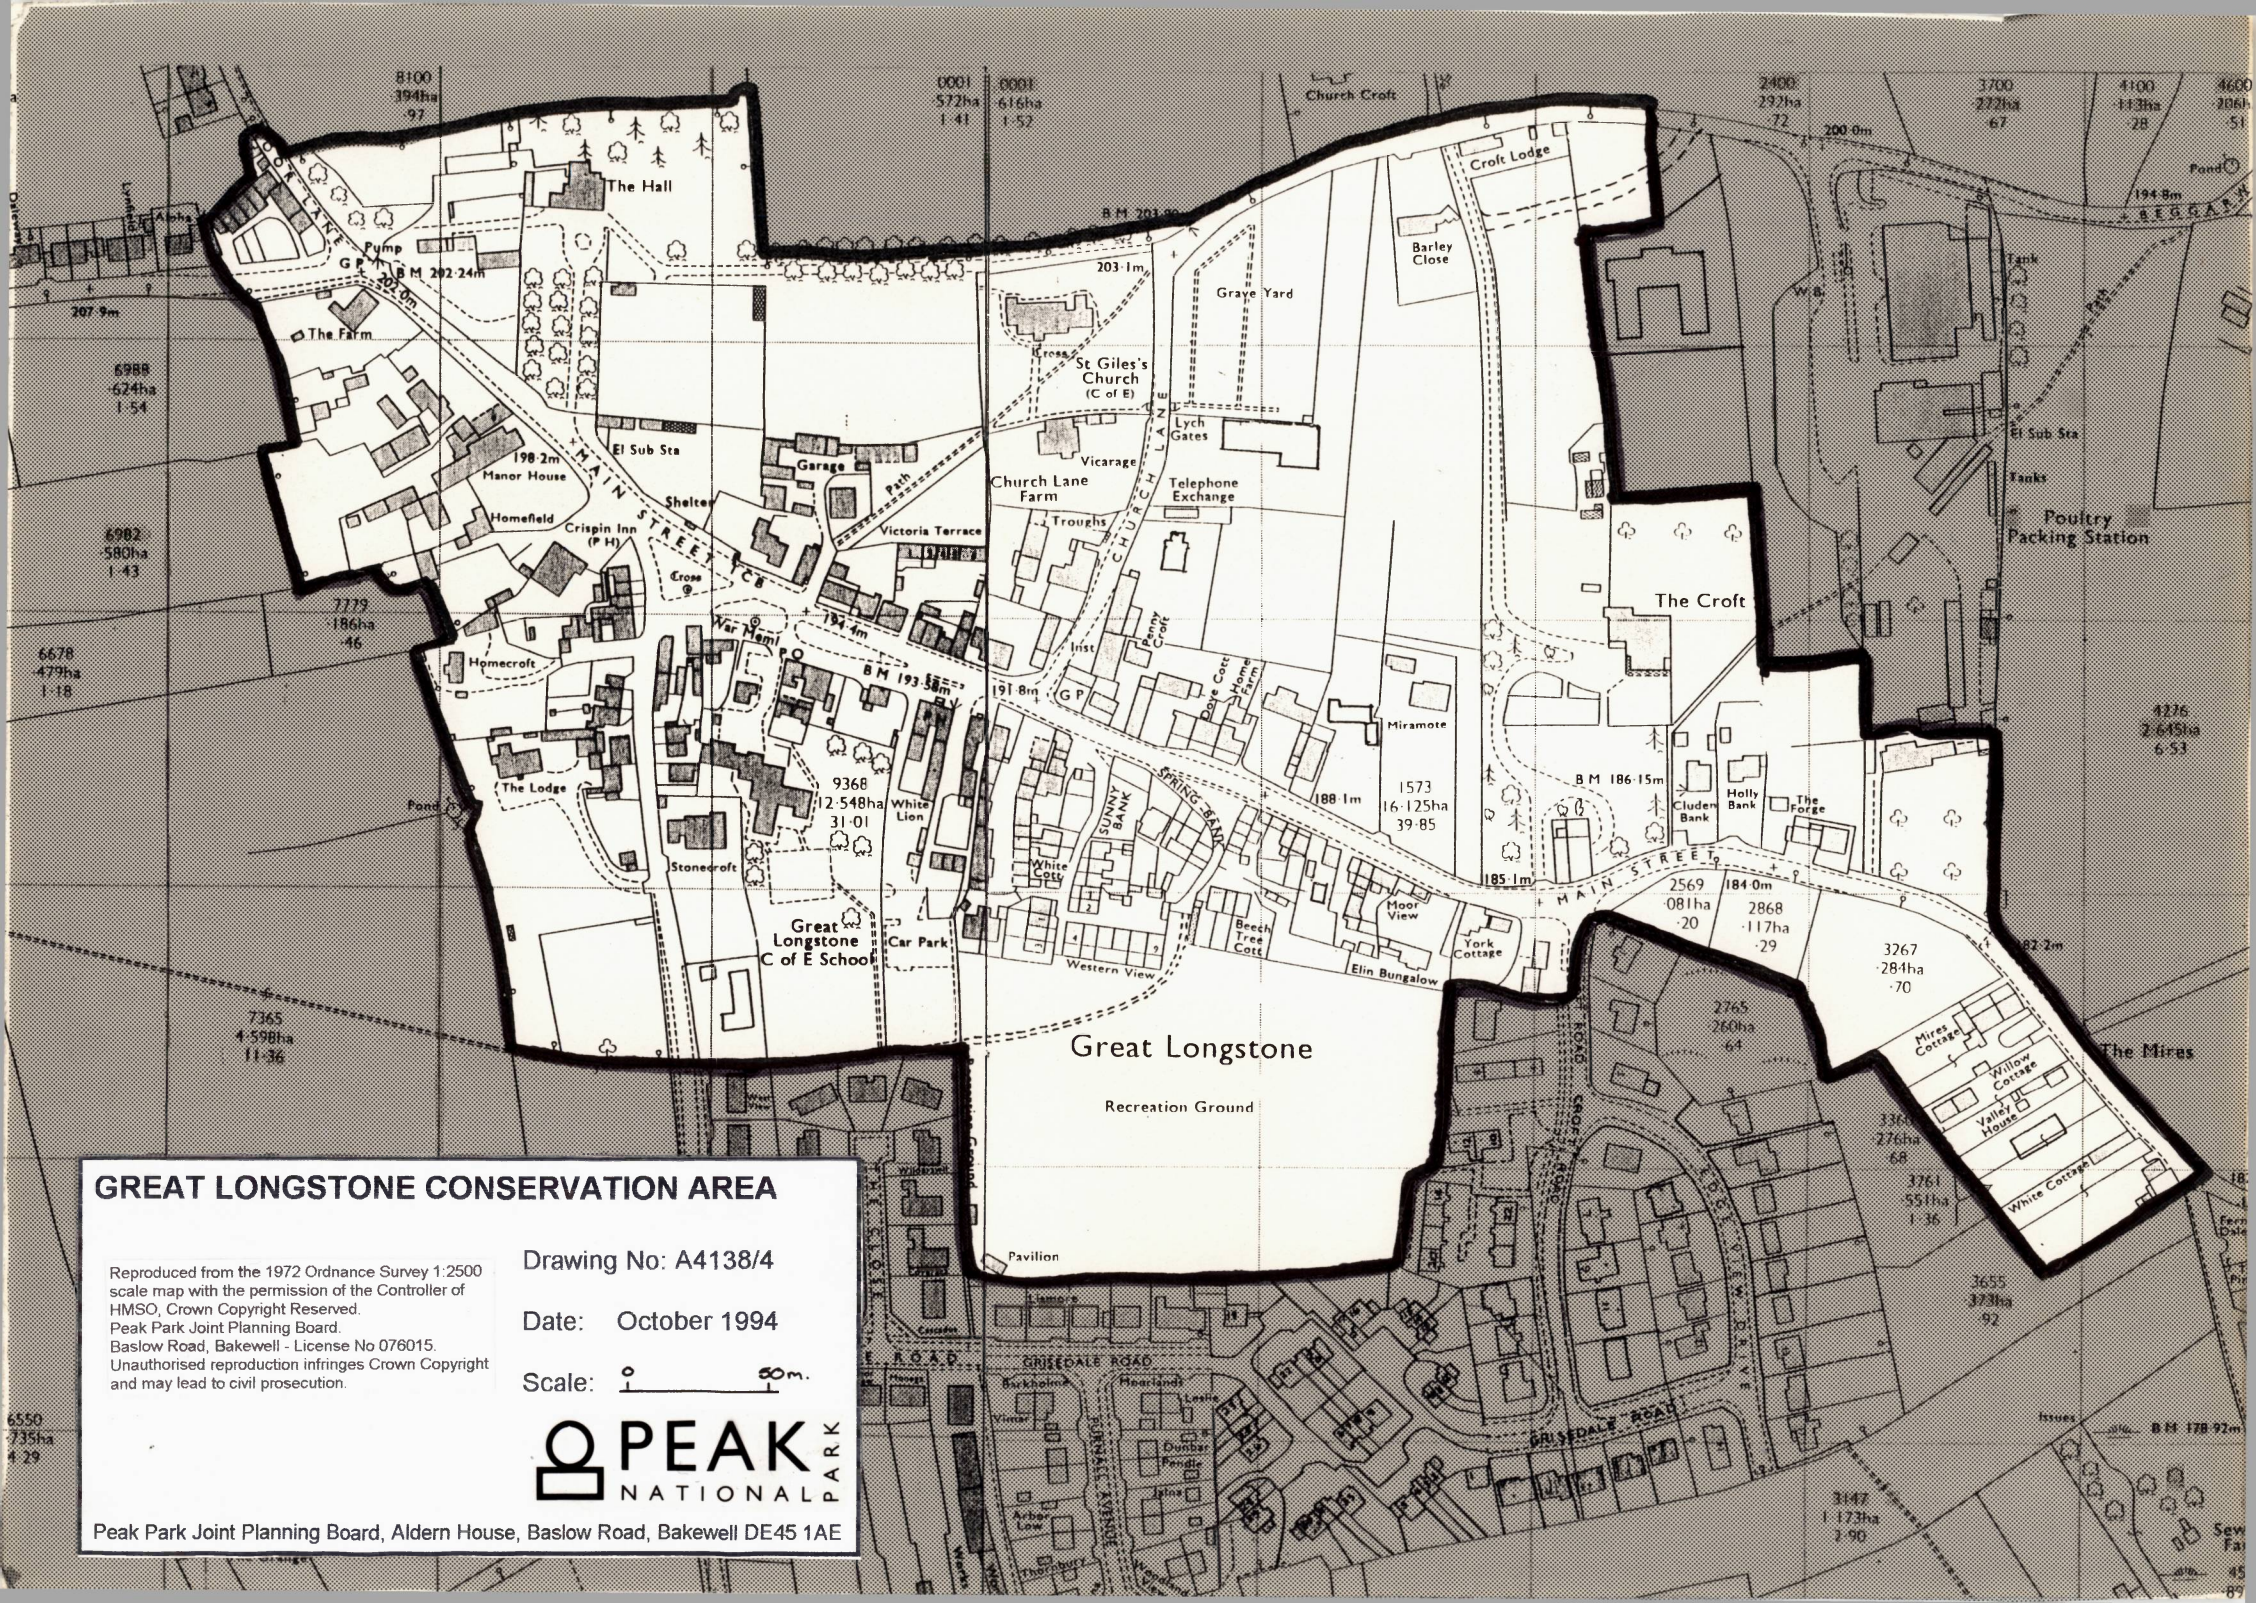


# GREAT LONGSTONE CONSERVATION AREA

Reproduced from the 1972 Ordnance Survey 1:2500 scale map with the permission of the Controller of HMSO, Crown Copyright Reserved.
Peak Park Joint Planning Board.
Baslow Road, Bakewell - License No 076015.
Unauthorised reproduction infringes Crown Copyright and may lead to civil prosecution.

Drawing No: A4138/4

Date: October 1994

Scale: 0 50m.

PEAK NATIONAL PARK

Peak Park Joint Planning Board, Aldern House, Baslow Road, Bakewell DE45 1AE